MAP COLLECTION
UNIVERSITY OF ALBERTA
EDMONTON, ALBERTA
CANADA

Edmonton A-112 (1887) [Cadastral]

N. 15°41'W. 6682 feet.

N. 15°41'W. 7145 feet.

LOT No. XII,

LOT No. XIV,

LOT No. XVI,

I certify the within to be a true and correct copy of Instrument No. 87
Filed in the Land Titles Office in and for the Land Registration District of North Alberta in the N.W.T.
Fol. 8
at 11^oo Oclock A.M. on the 14th day of December A.D. 1887

Registrar.

Plan of River Lot No. Fourteen shewing the Lots sold to Miss Stewart and Bannerman previous to "Brans Survey"

Scale 200 ft = 1 Inch.

Plan D1

I Certify that the within Instrument is Received and Filed in the Land Titles Office for the North Alberta Land Registration District at Edmonton in the North West Territories, at 11^oo O'clock A.M. on the 14th day of December A.D. 1887 Number 87 Book A. Fol. 8

sgd. J. LeRoy Registrar
N. A. L. R. D.

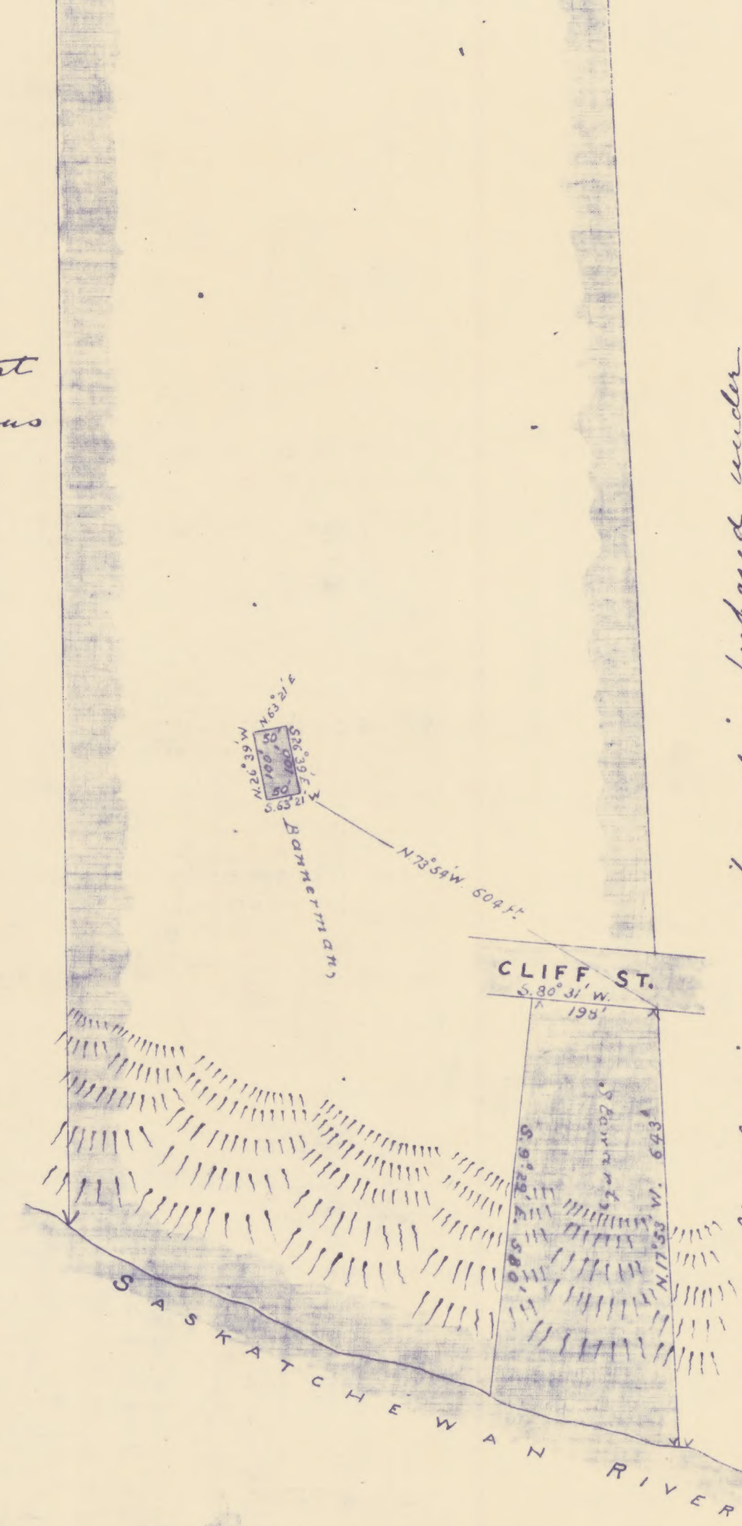

This Plan is correct and is sufficient for the purposes of the North West Territories "Registration of Titles Ordinance 1884"

sgd Geo. H. Brans D.T.S.

Edmonton July 21st 1887

I hereby certify that I have compared this plan with the original & that it is a true copy of the same as it existed at the time of copying.

Land Titles Office, Edmonton.
22nd day of December 1920
Surveyor to L.T.O.